


① Site
1" = 80'-0"

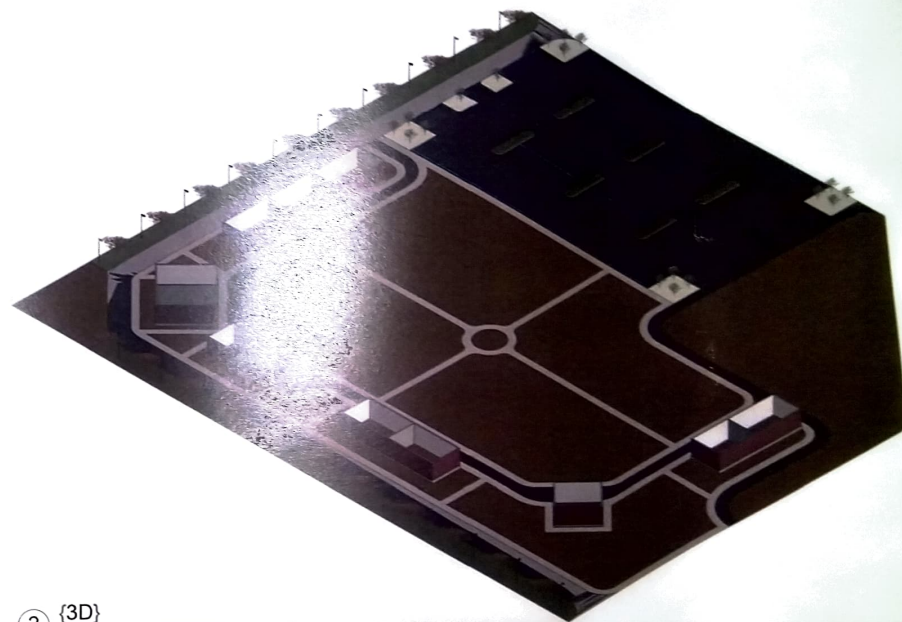

② {3D}



www.autodesk.com/revit

Olympia High School Mixed Use Commercial

No.	Description	Date

Site Plan

Project number	Project Number	A101
Date	03/10/2016	
Drawn by	Arjun Singh	Scale 1" = 80'-0"
Checked by	Ms. Sylvia Leschnik D'Torres	